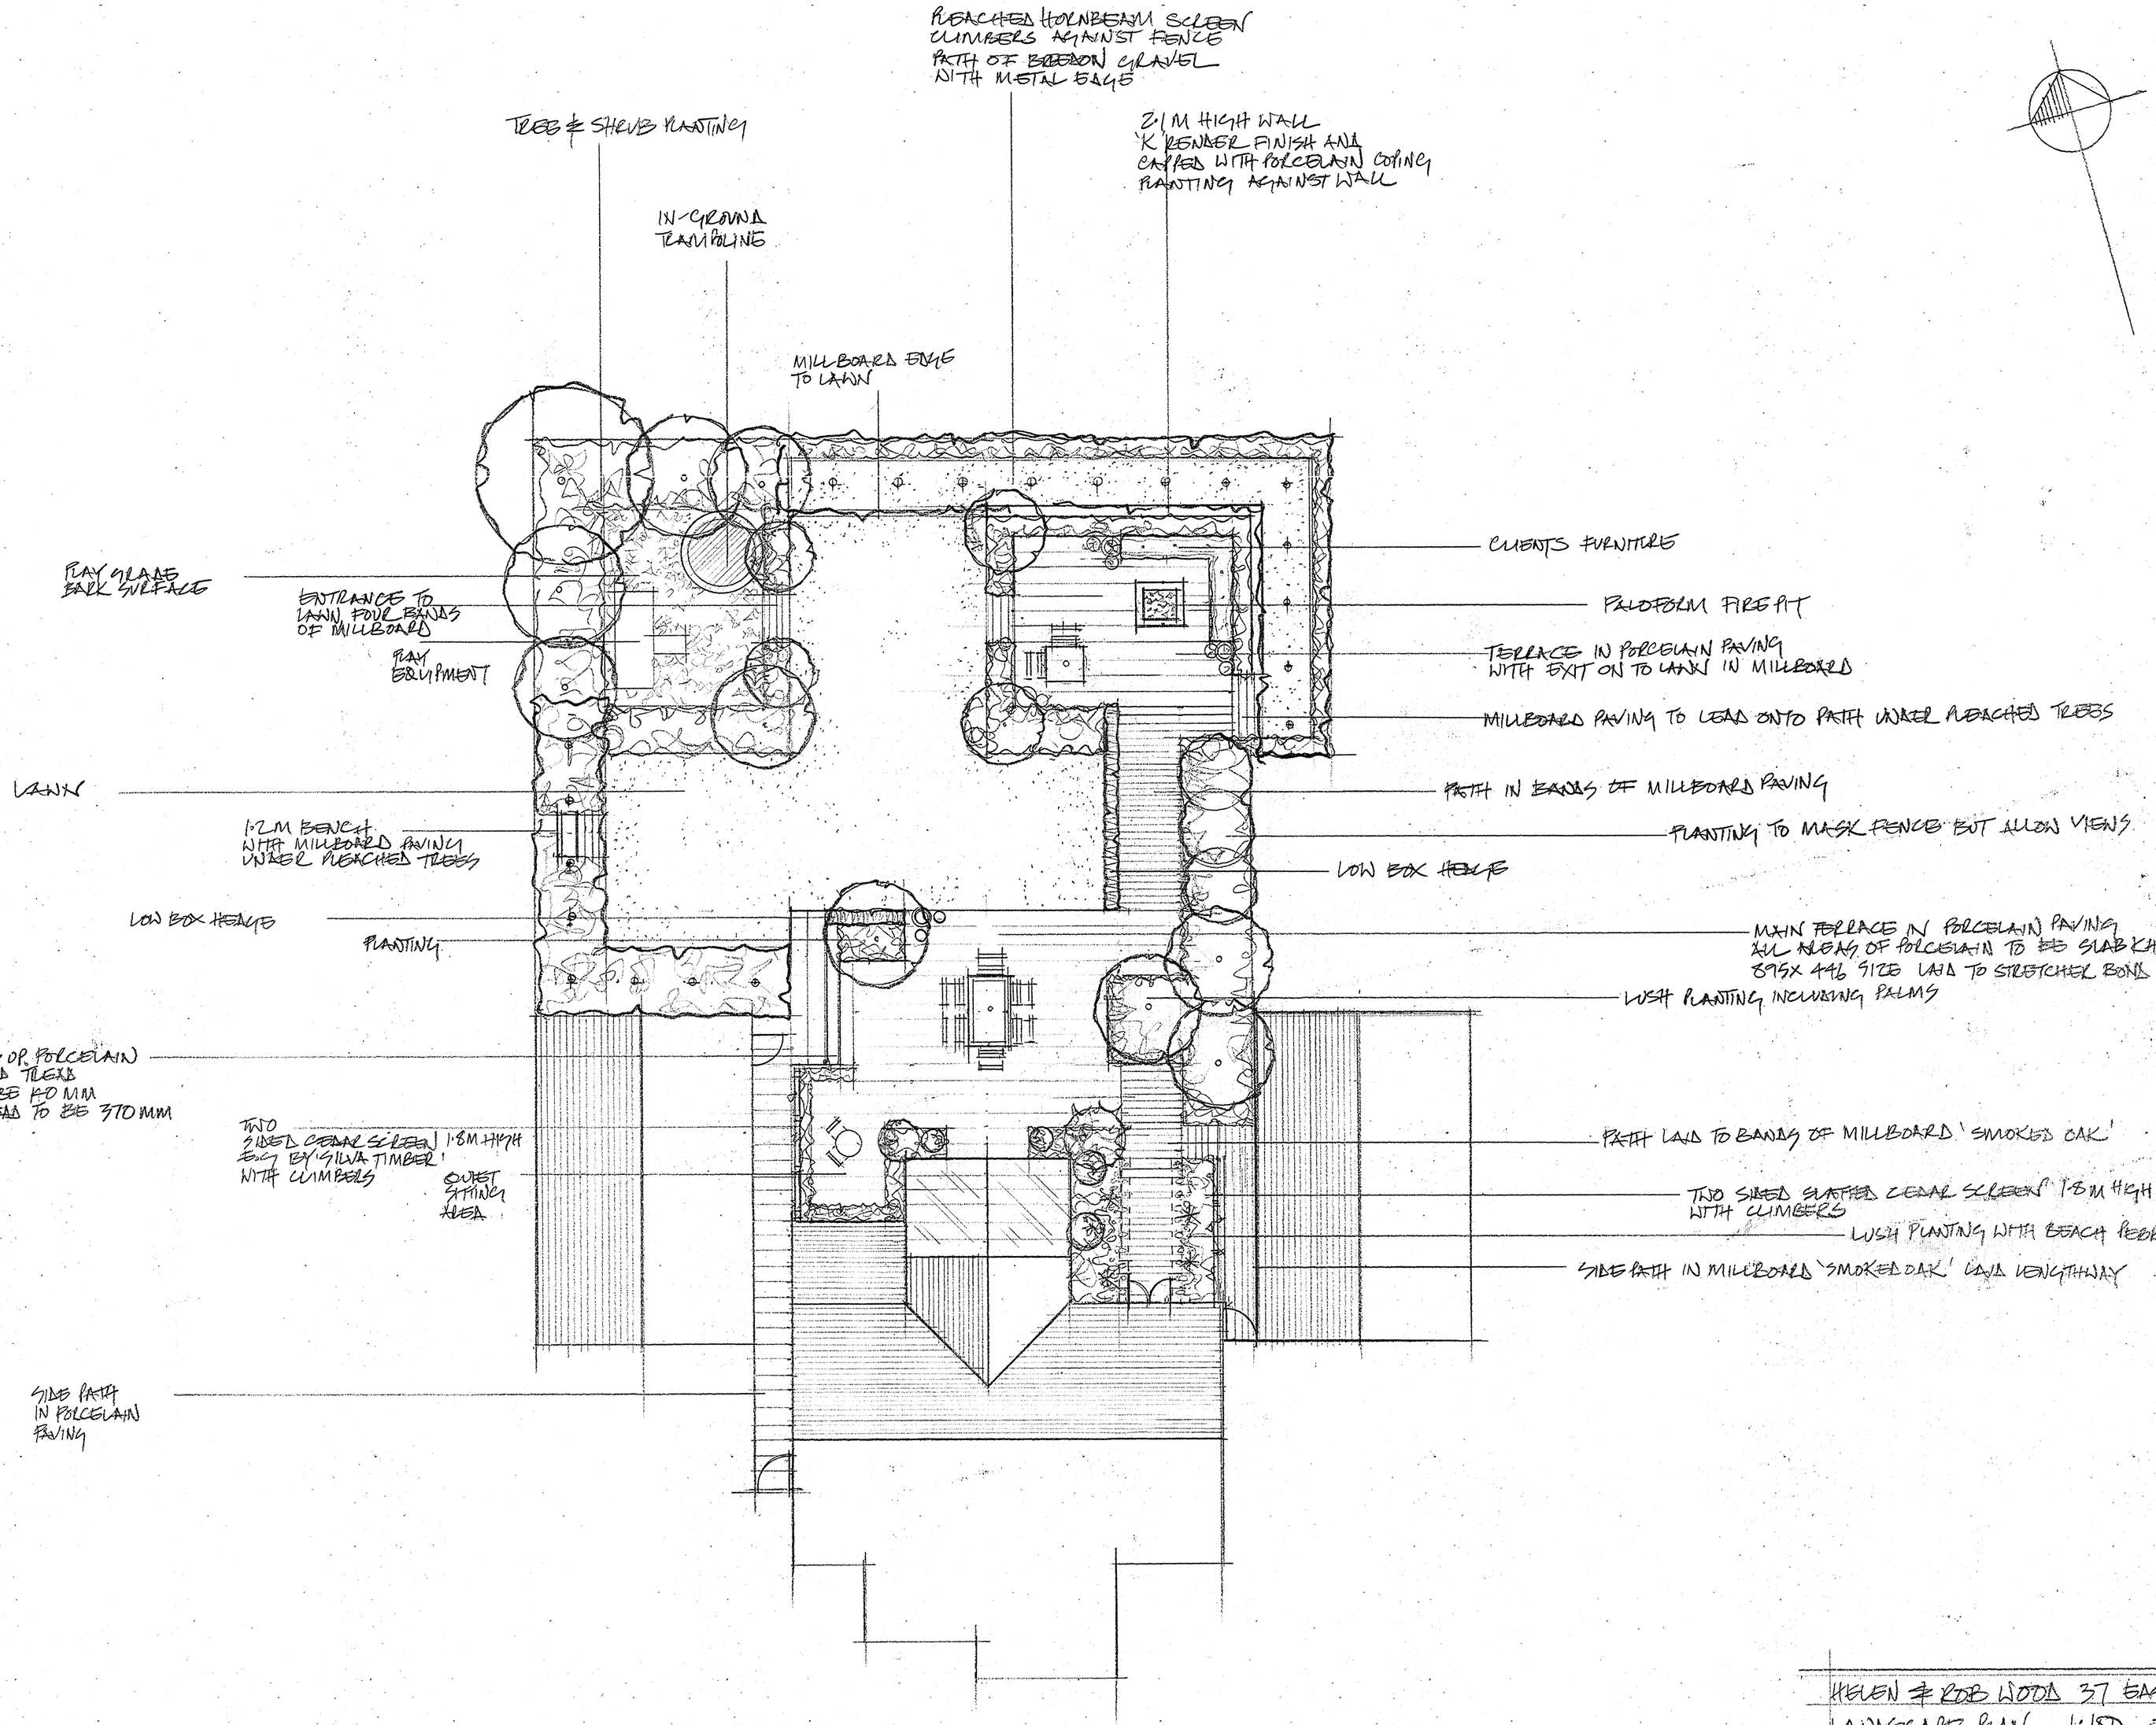


HELEN & ROB WOOD 37 EASINGTON DRIVE THAME
LANDSCAPE PLAN 1:150 JULY 2017 DRAWN RK
RICHARD KEY LANDSCAPE DESIGN